


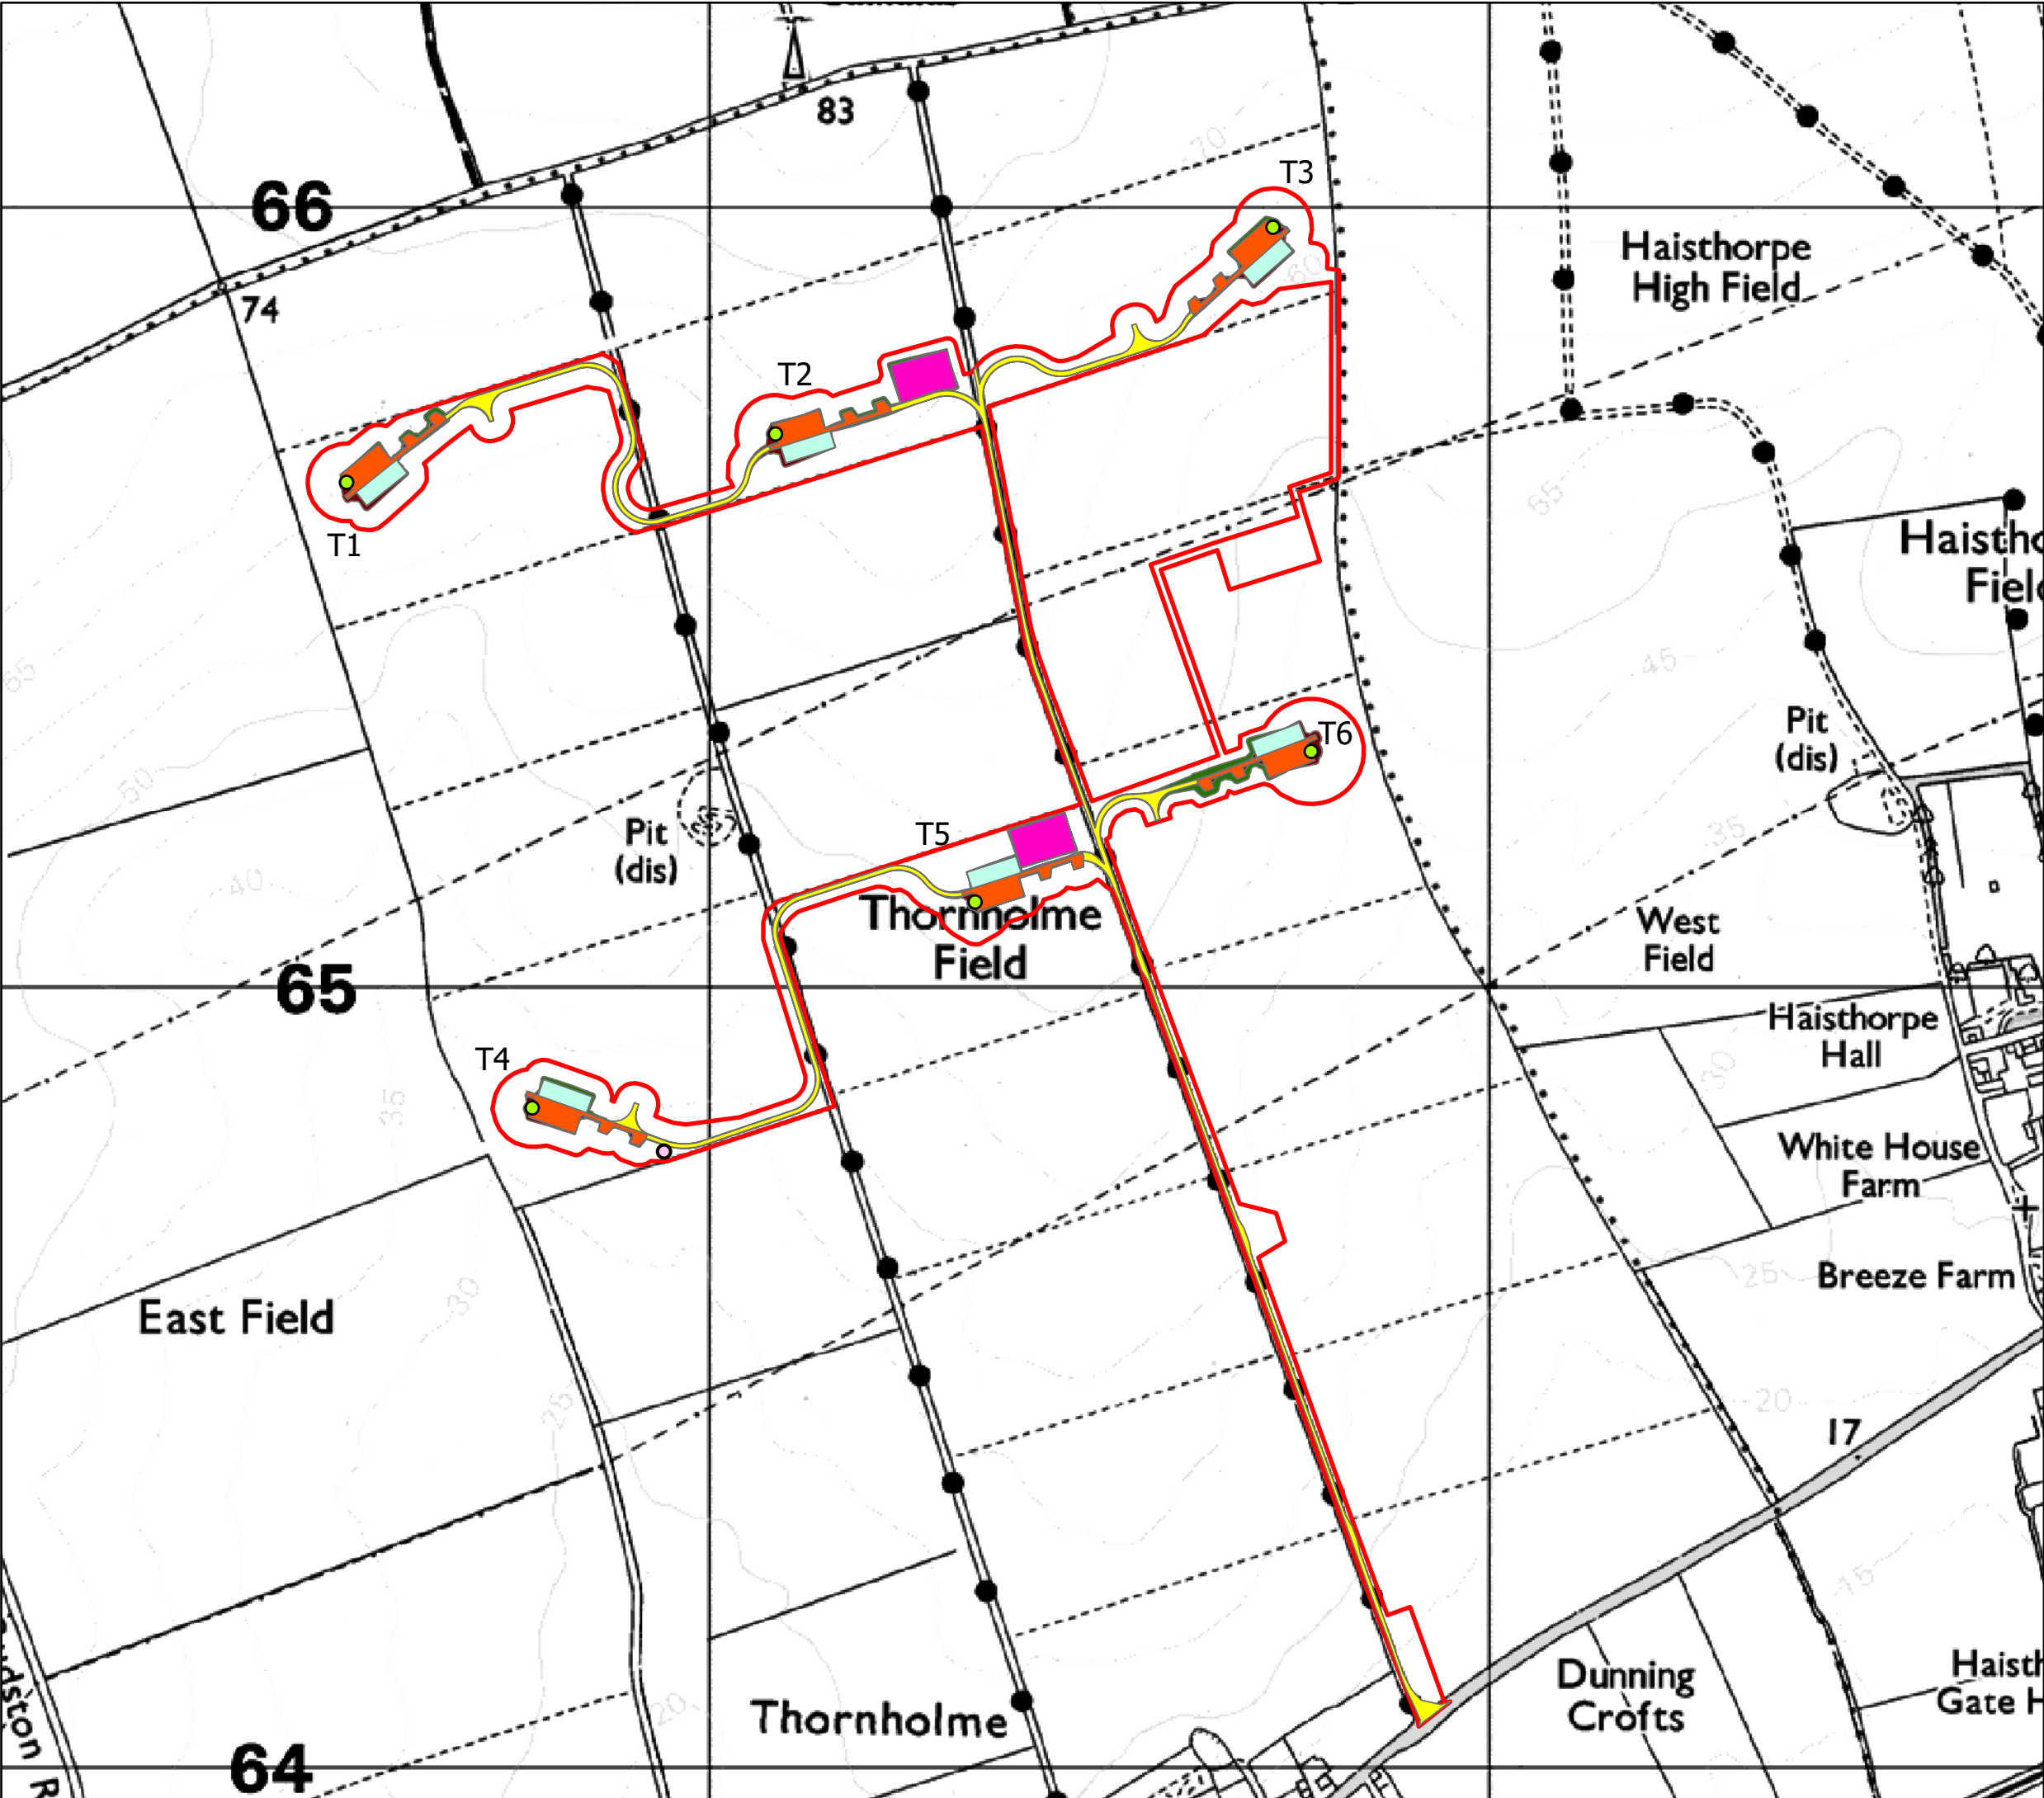

Legend

- Application Boundary
- Turbine Location V5
- Met Mast
- Temporary Construction Compounds
- Cut Extents
- Fill Extents
- Access Track
- Hardstandings
- Temporary Laydown Area

Scale: 1:8,000 @ A3
0 0.05 0.1 0.2 Kilometers



© Crown copyright and database rights 2026
Ordnance Survey AC0000808122

Produced by: DS

Ref:

Checked by: JM

Date: 13/02/2026

**Figure 2.2 Indicative Site
Layout Plan**

**Three Oaks Renewable Energy Park
Extension**