
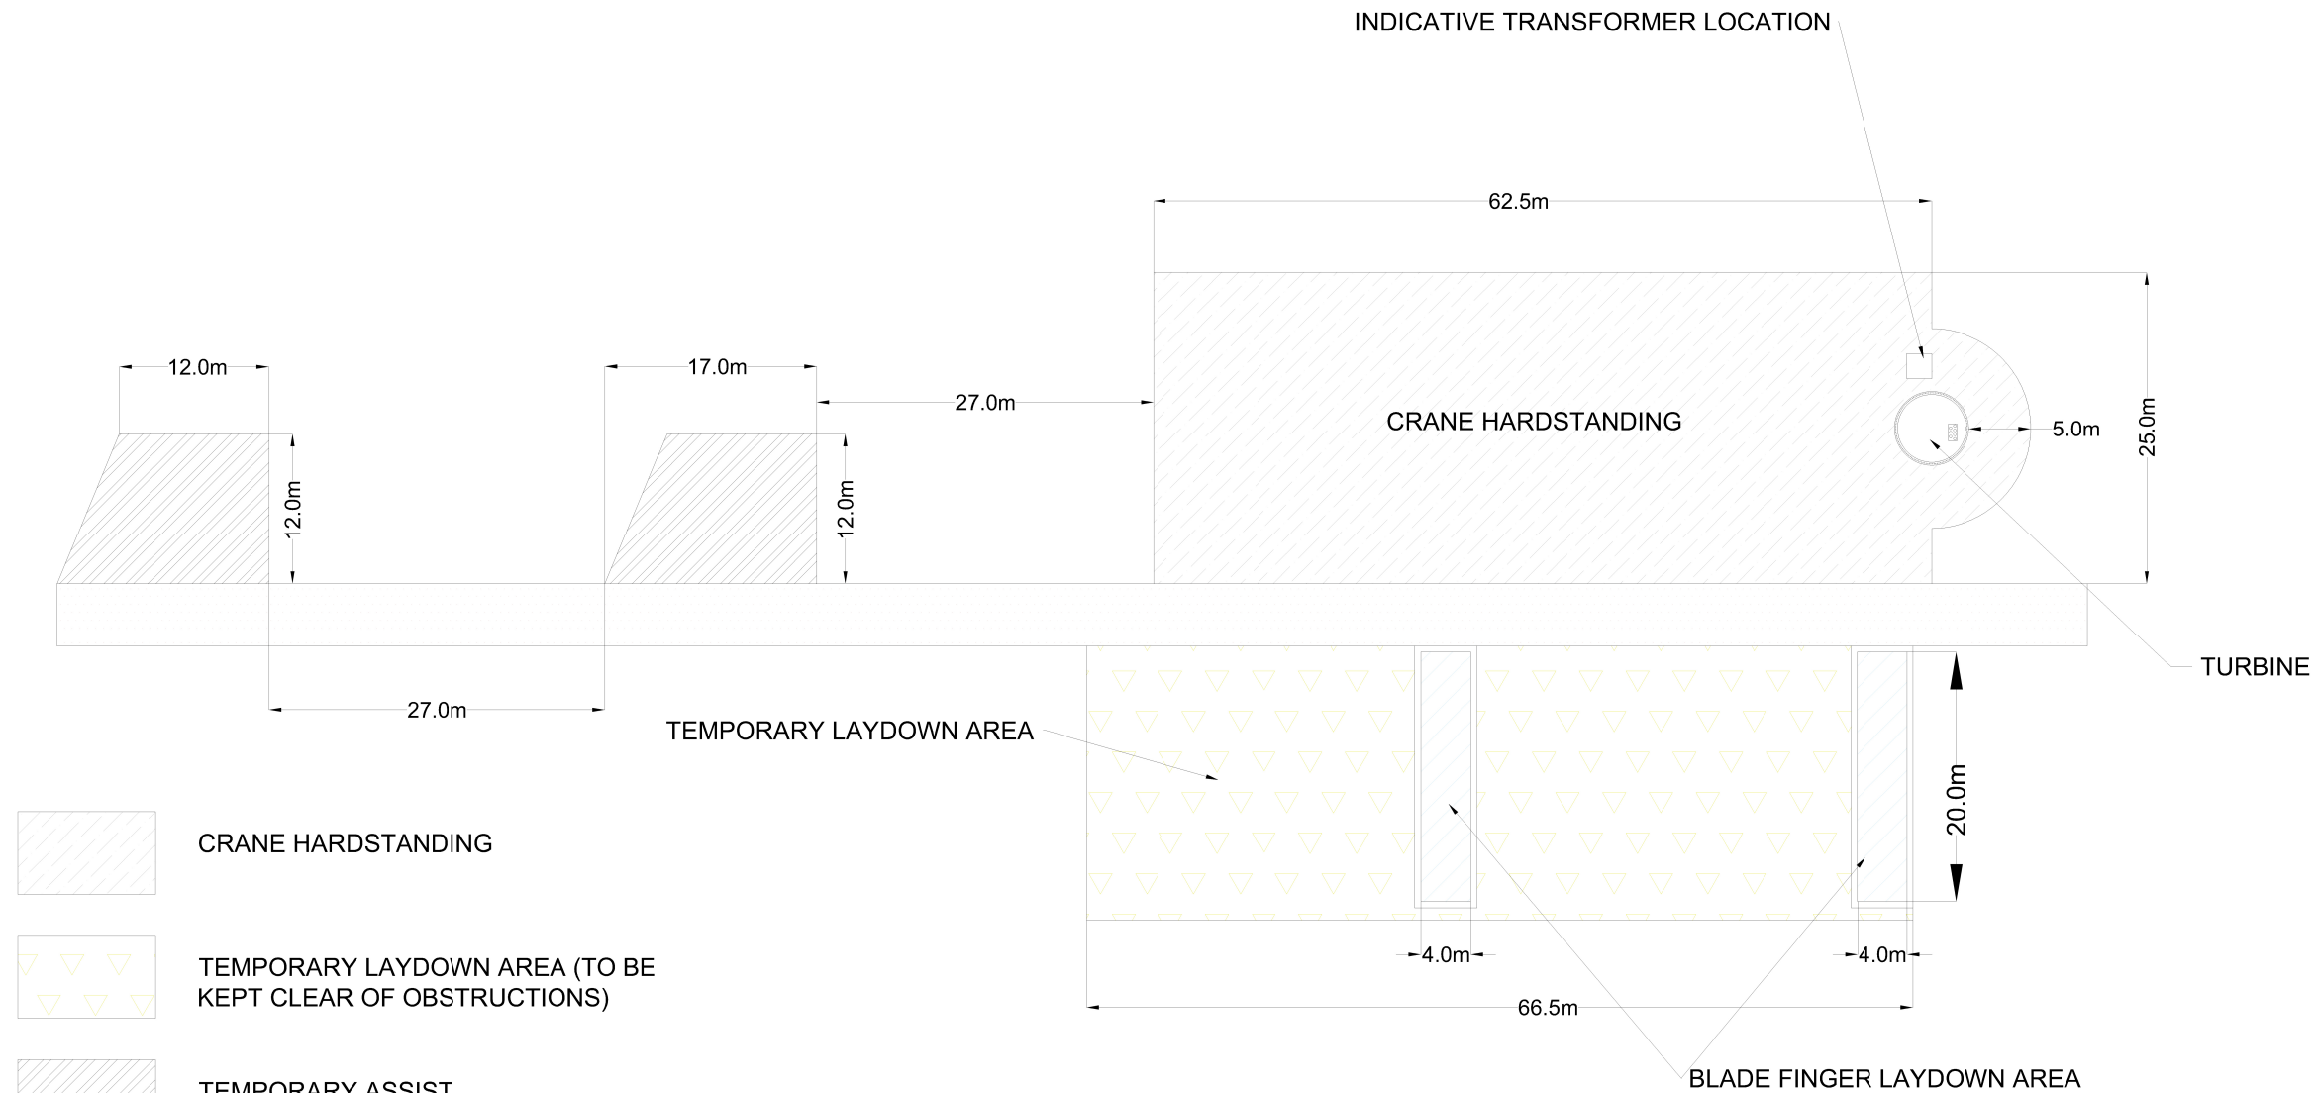
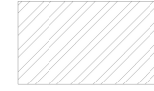


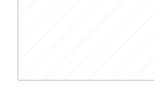

-  CRANE HARDSTANDING
-  TEMPORARY LAYDOWN AREA (TO BE KEPT CLEAR OF OBSTRUCTIONS)
-  TEMPORARY ASSIST CRANE HARDSTANDING
-  BLADE FINGER LAYDOWN PADS
-  ACCESS ROAD

Produced by: DS

Ref:

Checked by: DS

Date: 30/01/2026

Figure 2.6 Indicative Crane Hardstanding

Three Oaks Renewable Energy Park Extension